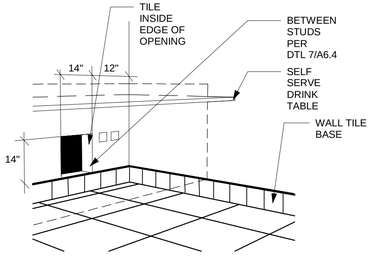

WALL PASS THRU N.T.S. | 8

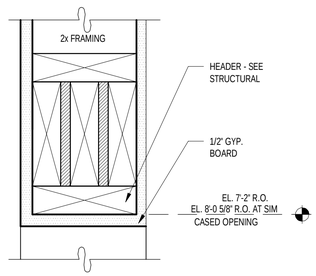

CASED OPENING DETAIL N.T.S. | 5

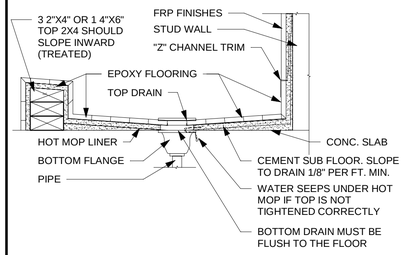

MOP SINK CURB 1 1/2" = 1'-0" | 9

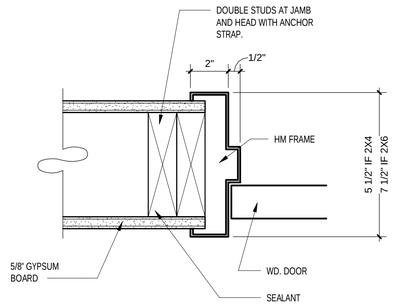

HEAD/JAMB @ H.M. DOOR N.T.S. | 6

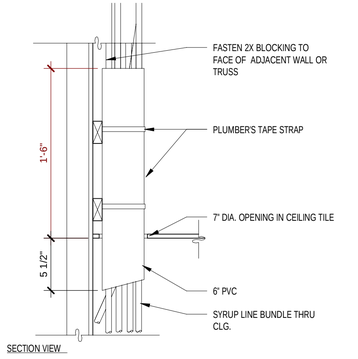

SYRUP BUNDLE CLG. 1 1/2" = 1'-0" | 10

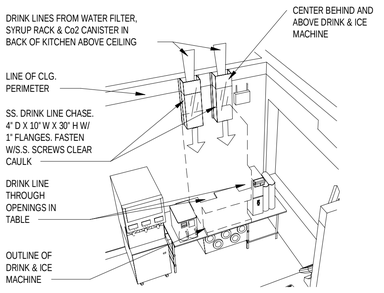

NOTE: SEE DETAIL 8/P6.0 DRINK SYSTEM SCHEMATIC & DETAIL 6/P6.0 AND 7/P6.0 FOR DRINK LINES

SYRUP CHASE ON WALL 1 1/2" = 1'-0" | 11

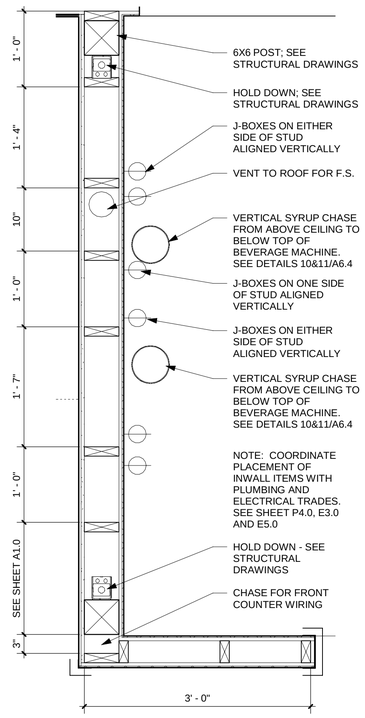

INTERIOR CHASE WALL 1" = 1'-0" | 7

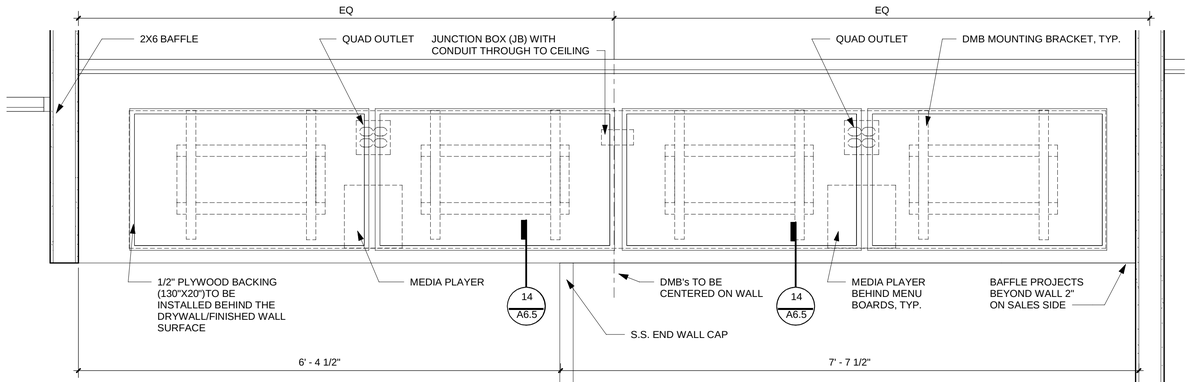

NOTES:

1. EC/GC TO INSTALL A TOTAL OS (4) IG5262 DUPLEX OUTLET IN (2) QUAD BOXES ON FRONT OF BAFFLE WALL AS SHOWN. OUTLETS TO BE ORANGE AND STRAIGHT BLADE.
2. EC/GC TO EVALUATE BAFFLE WALL STRUCTURE TO ENSURE ADEQUATE SUPPORT OF DIGITAL MENU BOARDS EQUIPMENT EC/GC TO INSTALL ADDITIONAL BACKING MATERIALS (AS REFERENCED ON DRAWINGS) AS NEEDED TO ENSURE ADEQUATE SUPPORT OF DIGITAL MENU BOARDS.
3. EC/GC TO INSTALL (1) DATA JUNCTION (JB) IN BAFFLE WALL AS SHOWN. CONDUIT TERMINATED ABOVE CEILING TO HAVE BUSHING.
4. EC/GC TO RUN (3) CAT6 LINES FROM NETWORK SWITCH TO DATA JUNCTION BOX. CAT6 LINES SHOULD HAVE BOTH PROPERLY TERMINATED WITH RJ-45 CONNECTORS.EXCESS CAT6 CABLE TO BE COILED INTO SERVICE LOOPS AT EACH END AND LEFT ACCESSIBLE FOR DMB INSTALLATION. CAT6 TO BE RUN IN ACCORDANCE WITH ALL LOCAL MUNICIPALITY CODE REQUIREMENTS.
5. EC/GC SHALL ACQUIRE AND SECURE ALL REQUIRED PERMITTING FOR THE WORK MENTIONED ABOVE PER MUNICIPALITY CODE REQUIREMENTS.
6. DRAWING PROVIDED IS FOR INSTALLATION OF DMB EQUIPMENT ONLY. NOT TO BE USED FOR ARCHITECTURAL PURPOSES. IF PLACEMENT OF REQUIRED ELEMENTS CANNOT BE MET AND WILL EXCEED A 3IN DEVIATION, STRATACACHE MUST BE NOTIFIED IMMEDIATELY.

JB = JUNCTION BOX
GC = GENERAL CONTRACTOR
EC = ELECTRICAL CONTRACTOR

ELECTRICAL SCHEDULE

QTY	DESCRIPTION	VOLT/PH	BRK SIZE	COND/WIRE	PNL/CCT	RECP TYPE	HGT AFF	REQUIREMENTS & REMARKS
4	MENU BOARD - DIGITAL & MEDIA PLAYER	120/1 ISOLATED	20A	--------	--------	(4) IG5262	SEE PLAN	SEE LAYOUT AND NOTES

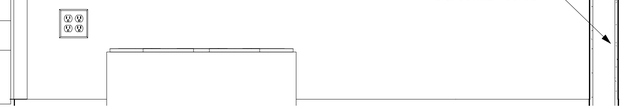

INRD national restaurant designers
ARCHITECTS & ENGINEERS
7208 Acc Blvd, 2nd Floor Raleigh NC 27617
phone: 919.544.0087 fax: 919.544.9399
A Division of LVMH Associates

CHRISTOPHER N. WOOD REGISTERED ARCHITECT 15697 NORTH CAROLINA

2022-06-06 15:19:33 -04'00'

	DATE	REMARKS

CONTRACT DATE: 06/03/2022
BUILDING TYPE: END. MED 40
PLAN VERSION: SEPT. 2021
BRAND DESIGNER:
SITE NUMBER: 315870
ENTITY NUMBER: 458985
PA/PM:
DRAWN BY.:
JOB NO.: 22228

ENDEAVOR 2.0
5116 NC 87 SOUTH
FAYETTEVILLE, NC 28306
"Gray's Creek"

TACO BELL

ENDEAVOR 2.0
CONSTRUCTION DETAILS INTERIOR

A6.4

PLOT DATE: 6/6/2022 2:56:53 PM

C:\Users\wood\Documents\22228 Grays Creek TB_CWood_R22V.rvt

CAUTION: IF THIS SHEET IS NOT 22"x34" IT IS A REDUCED PRINT