BK 72 PG 23

CORNER RECORD

Document Number CR 7495

City of BERKELEY County of ALAMEDA, California

Brief Legal Description CITY OF BERKELEY MONUMENT B2587

CORNER TYPE

Government Corner	☐	Control	☒
Meander	☐	Property	☐
Rancho	☐	Other	☐

Date of Survey JUNE 17, 2015

COORDINATES (Optional)

N.
E.
Zone NAD27 ☐ NAD83 ☐
NAD83 Epoch
Elev.
Vert. Datum: NGVD29 ☐ NAVD88 ☐
Meas. Units: Metric ☐ Imperial ☐

Corner – Left as found ☒ Found and tagged ☐ Established ☐ Reestablished ☐ Rebuilt ☐

Identification and type of corner found: Evidence used to identify or procedure used to establish or reestablish the corner:
IN COMPLIANCE WITH SECTION 8771 OF THE PROFESSIONAL LAND SURVEYORS' ACT, THIS CORNER RECORD IS BEING FILED TO ESTABLISH THE POSITION OF AN EXISTING MONUMENT PRIOR TO SANITARY SEWER RECONSTRUCTION. (SEE PAGE 2)

A description of the physical condition of the monument as found and as set or reset:
(SEE PAGE 2)

SURVEYOR'S STATEMENT

This Corner Record was prepared by me or under my direction in conformance with the Land Surveyor's Act on JULY 6, 2015.

Signed P.L.S or ~~R.C.E.~~ No. 5003

LICENSED LAND SURVEYOR DAVID M. LOGAN No. 5003 EXP. 12-31-15 STATE OF CALIFORNIA

COUNTY SURVEYOR'S STATEMENT

This Corner Record was received 8-14-15

and examined and filed 9-10-15

Signed P.L.S or R.C.E. No. 5726

Title COUNTY SURVEYOR

PROFESSIONAL LAND SURVEYOR RUSSELL R. PENLAND, JR. EXP. 12-31-15 PLS 5726 STATE OF CALIFORNIA

County Surveyor's Comment

ZE67D1

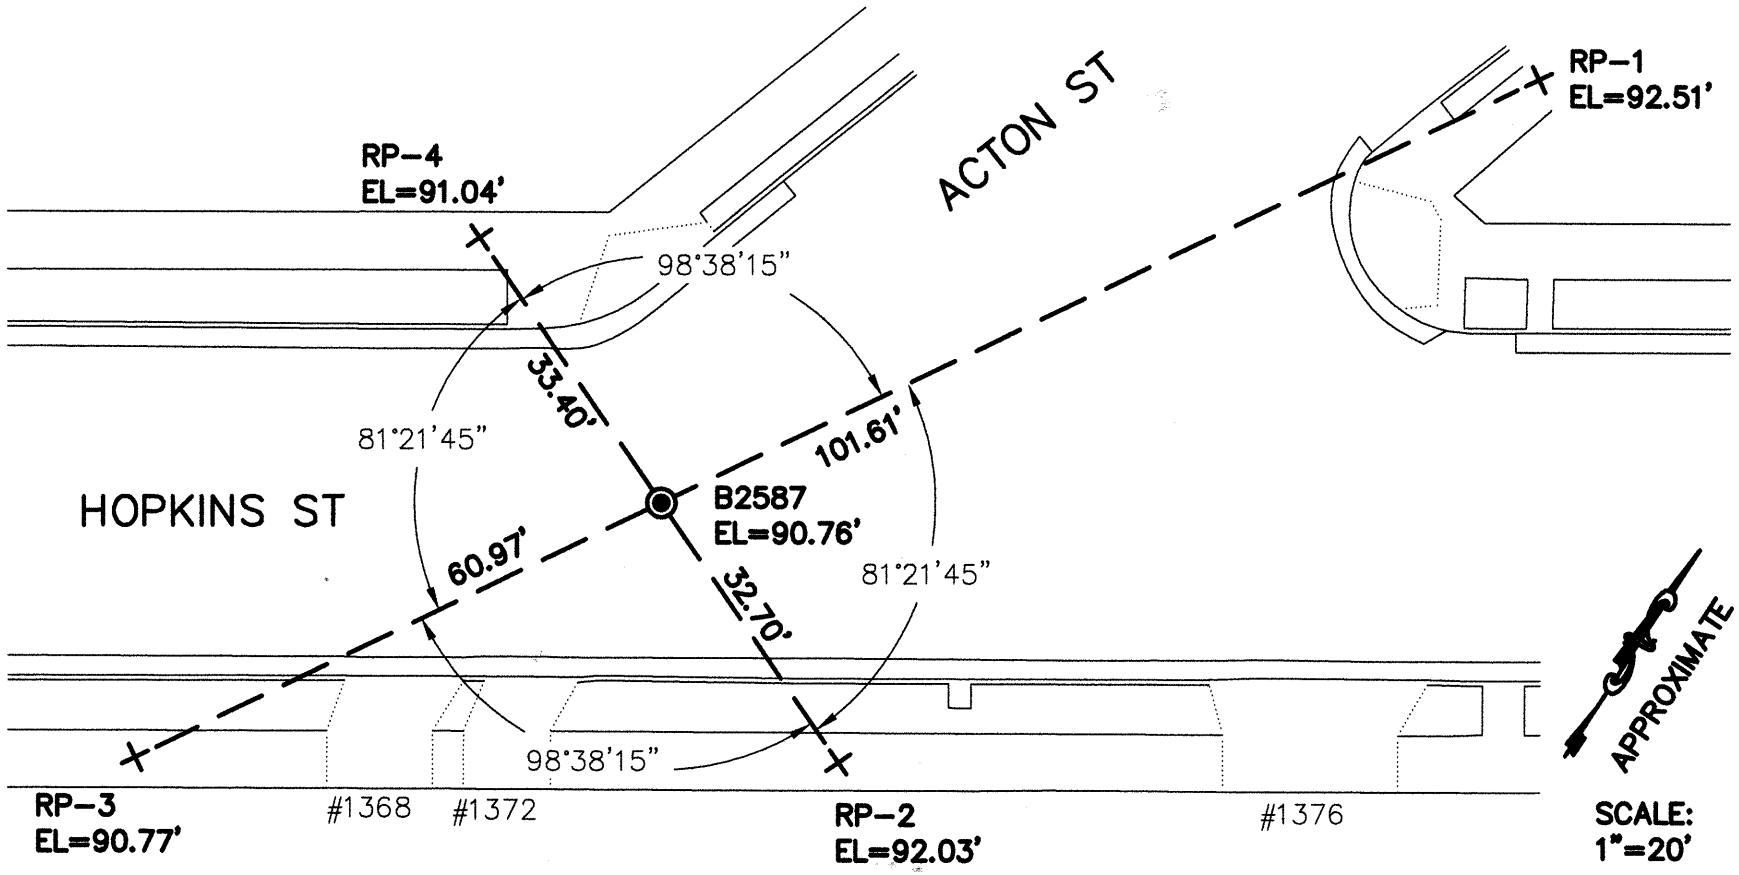

LEGEND

◉ 3/8" BRASS PIN CITY MONUMENT IN A STANDARD MONUMENT WELL

+ SET REFERENCE CROSS

NOTE:

THE EXISTING MONUMENT AS SHOWN IS REFERENCED BY STRAIGHT LINES BETWEEN RP-1 TO RP-3 AND RP-2 TO RP-4.