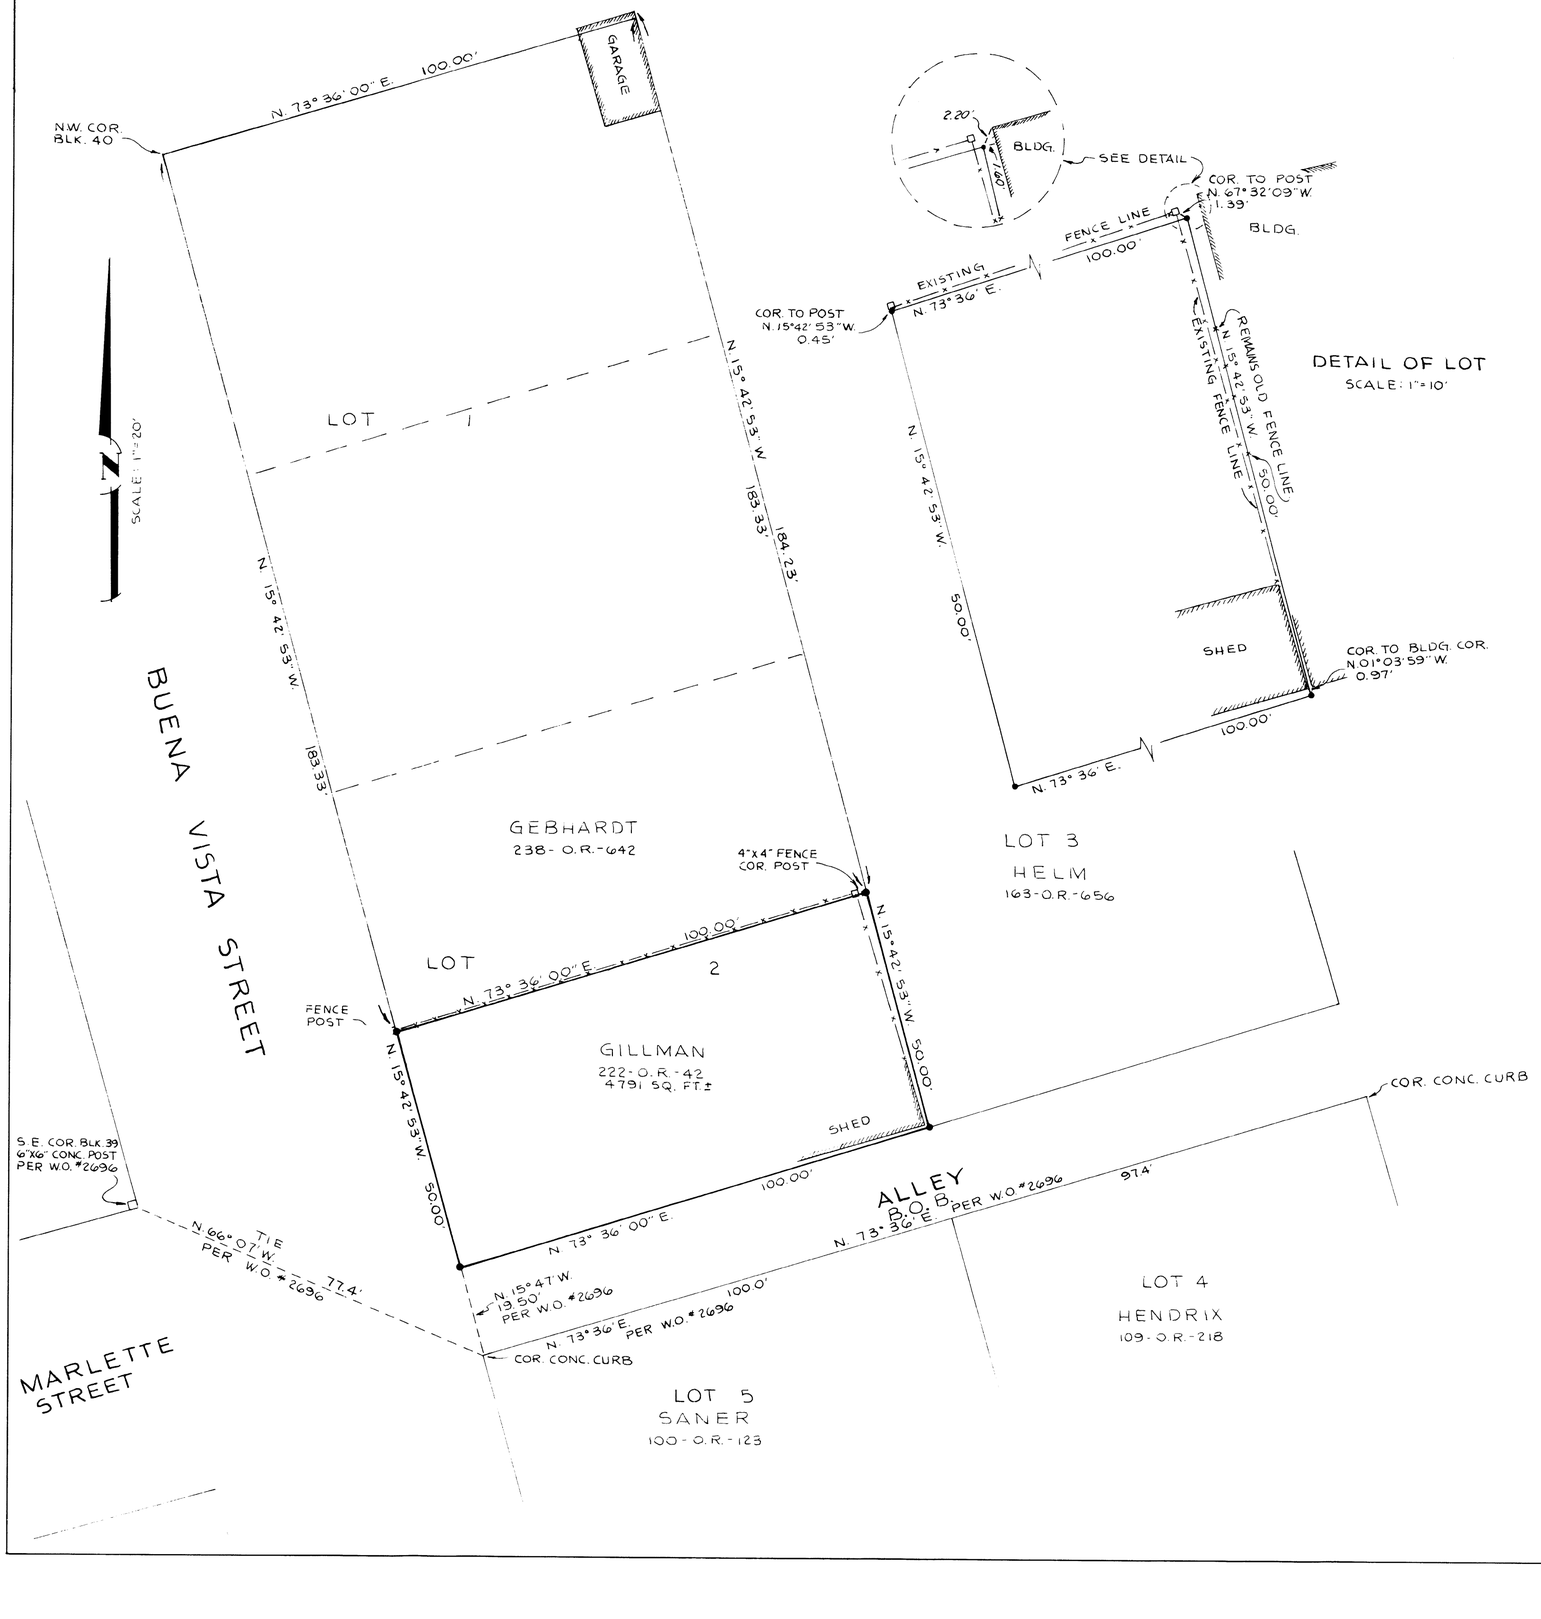

DETAIL OF LOT
SCALE: 1"=10'

SURVEYOR'S CERTIFICATE

This map correctly represents a survey made by me or under my direction in conformance with the requirements of the Land Surveyor's Act at the request of Ron Gillman in April, 1975.

Eugene Weatherby R.C.E. 14774

COUNTY SURVEYOR'S CERTIFICATE

This map has been examined for conformance with the requirements of the Land Surveyor's Act this 20th day of May, 1975.

AMADOR COUNTY SURVEYOR

COUNTY RECORDER'S CERTIFICATE

Filed this 20th day of May, 1975, at 4:44 P.M. in Book 25 of Maps and Plats at Page 62 at the request of the Ione City Engineer.
Fee: 5.00 Paid

Courtney Sutton
Amador County Recorder
By: Arianna L. Swingle
Deputy

NOTES & LEGEND:

- Denotes a 3/4" re-bar tagged R.C.E. 14774 & set on this survey.

All other monuments as noted.
Basis of Bearings: identical to W.O. #2696 on file in the Amador County Surveyor's Office.
B.O.B. = N. 73° 36' E.
W.O. #2696 = Plat of Lot 5 Blk. 40, Ione, Calif. By C. E. Bronson, Amador County Surveyor in May 1955.

RECORD OF SURVEY

FOR: RON GILLMAN
222-O.R.-42
BEING A PORTION OF LOT 2 BLOCK 40
CITY OF IONE, AMADOR COUNTY, CALIFORNIA
SCALE: 1"=20' APRIL, 1975

Prepared by
GRETZINGER & WEATHERBY
Civil Engineers
8- Court St. Jackson, California