AMENDED TRACT NO. 7300
ROCK CREEK IV CONDOMINIUMS
CONSISTING OF FOUR SHEETS

BEING A PART OF PARCEL ONE SHOWN ON PARCEL MAP RECORDED IN BOOK 490 OF MAPS, PAGES 14 & 15, SANTA CLARA COUNTY RECORDS & LYING ENTIRELY WITHIN THE CITY OF

SAN JOSE CALIFORNIA

Scale: 1" = 20' NOVEMBER 1983

BASIS OF BEARINGS

The Bearing of NORTH 38°02' 50" WEST of the Northwesterly Line of that certain PARCEL MAP recorded in Book 490 of Maps, Pages 14 & 15, Santa Clara County Records was used as the Basis of Bearings for this map.

NOTES

See SHEET 2 of 4 for composite of SHEETS 3 & 4 of 4 SHEETS.

All distances and dimensions shown are in feet and decimals thereof.

The BLUE border line indicates the boundary of land included within this map.

All Bearings not shown are parallel with or at right angles to the given bearings.

LEGEND

- ⊙ Indicates City of San Jose Monument Found
- • Indicates 3/4" Iron Pipe Established By Parcel Map Recorded in Book 490 of Maps, Pages 14 & 15.
- P.S.E. Indicates Public Service Easement
- S.C.V.W.D. Indicates Santa Clara Valley Water District

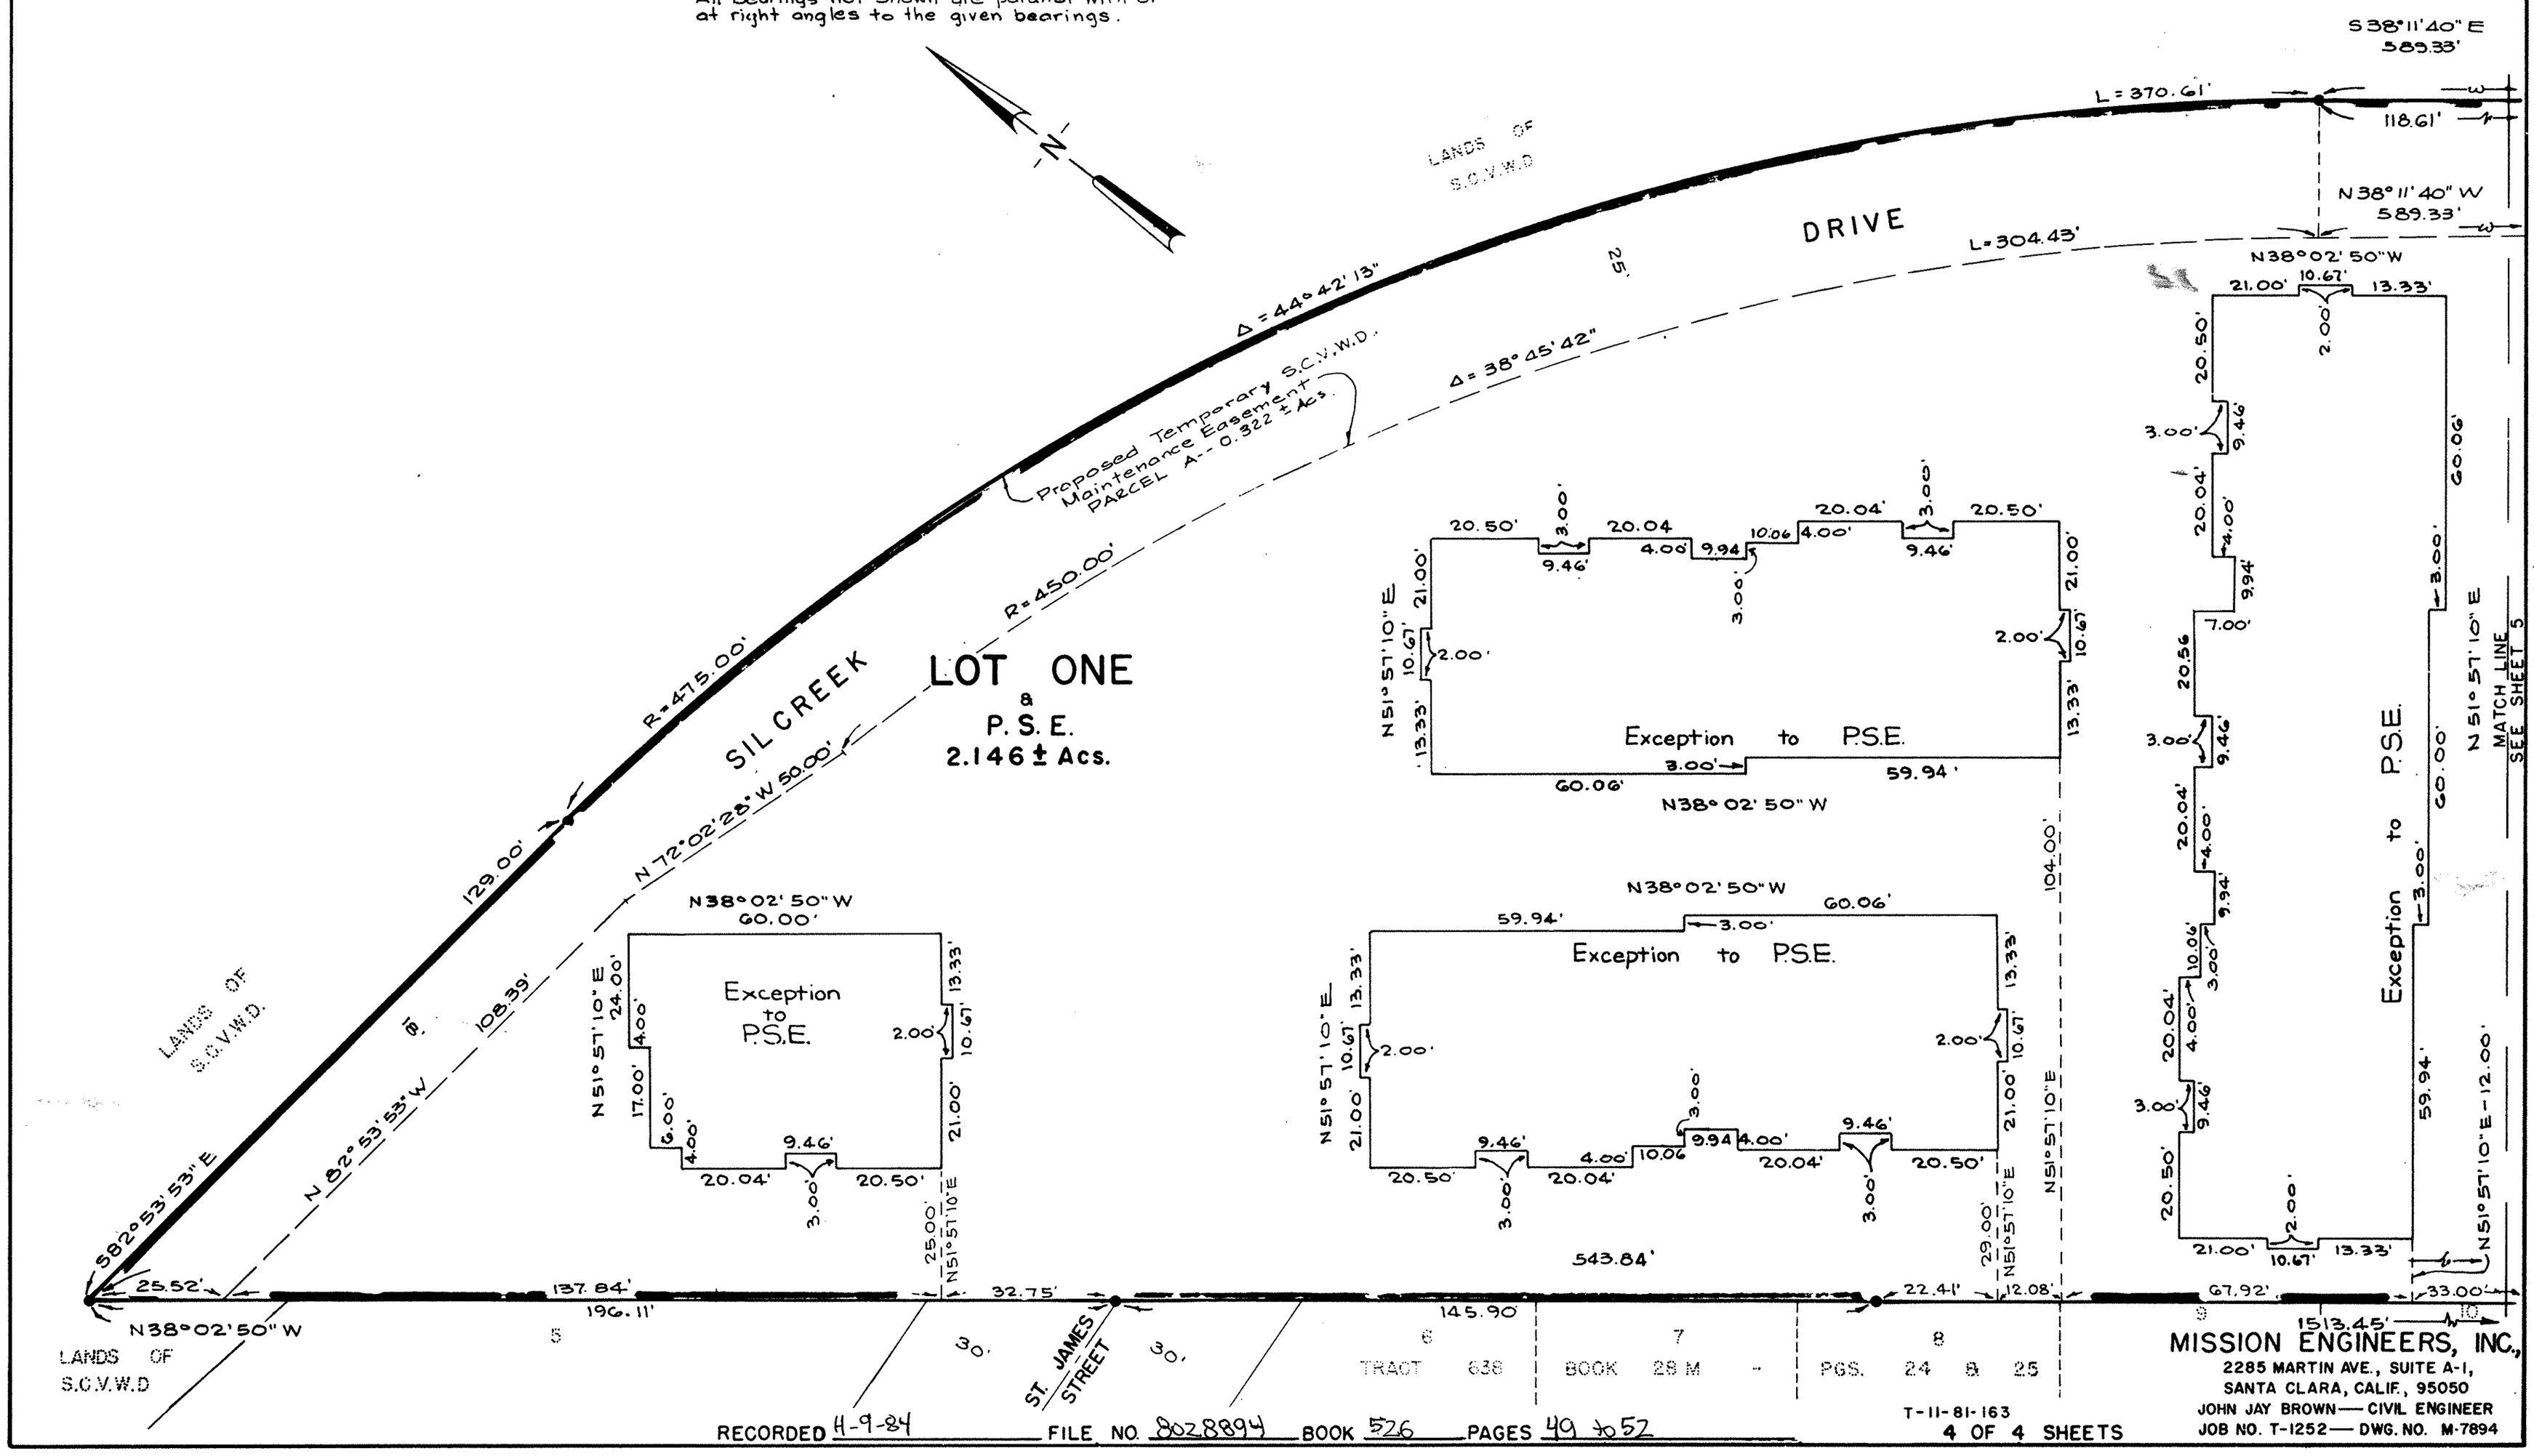

MISSION ENGINEERS, INC.,
2285 MARTIN AVE., SUITE A-1,
SANTA CLARA, CALIF., 95050
JOHN JAY BROWN — CIVIL ENGINEER
JOB NO. T-1252 — DWG. NO. M-7894

T-11-81-163

4 OF 4 SHEETS

RECORDED 4-9-84 FILE NO. 8028894 BOOK 526 PAGES 49 to 52

526/52

52

52